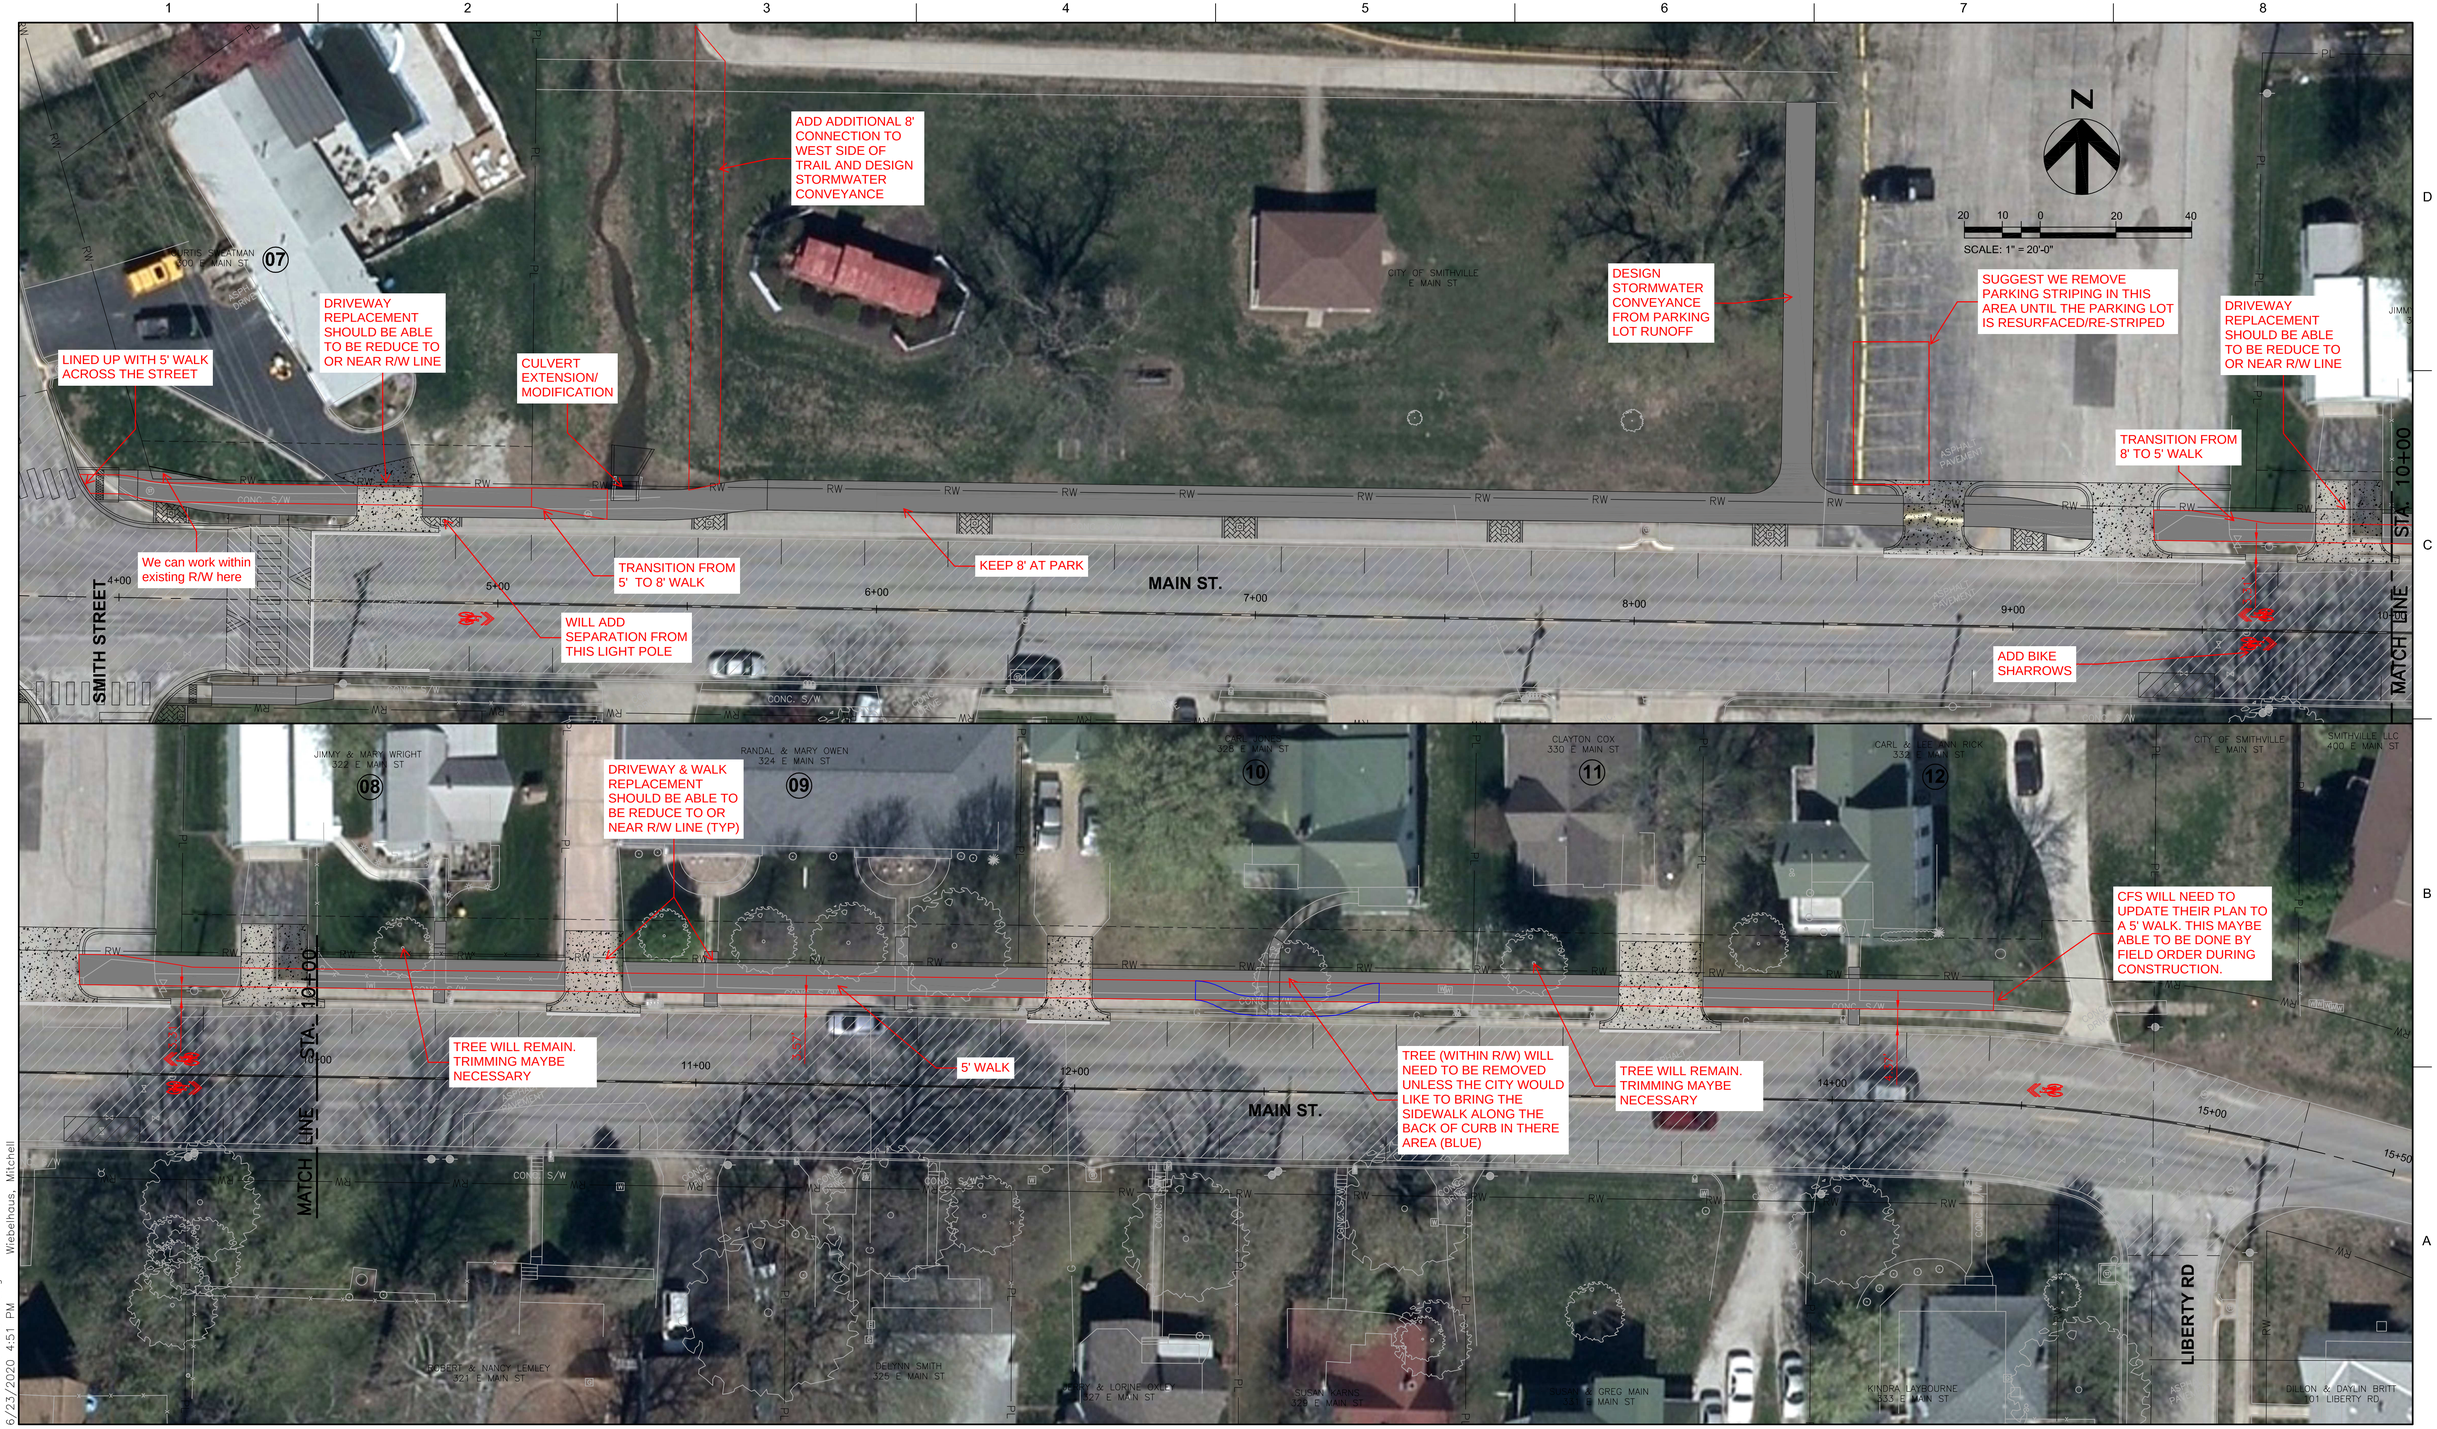

Exhibit 8-ft to 5-ft.dwg
6/23/2020 4:51 PM
Wiebelhaus, Mitchell

C:\pwworking\central\d1\ut595059\Exhibit 8-ft to 5-ft.dwg, Trail to SW Exhibit, 6/23/2020 4:51:08 PM, MWIEBELHAU

HDR

HDR
MISSOURI CERTIFICATE OF AUTHORITY #: 000856

10450 HOLMES ROAD, SUITE 600
KANSAS CITY, MO 64131
816-360-2600

ISSUE	DATE	DESCRIPTION
	6/16/2020	TRAIL TO 5' SIDEWALK

PROJECT MANAGER

PROJECT NUMBER 10045653

PRELIMINARY
NOT FOR CONSTRUCTION

SMITHVILLE
THRIVING AHEAD
107 W Main St • Smithville, MO 64089 | P:(816)532.3897

CITY OF SMITHVILLE, MISSOURI
AUTHORIZATION NO. 79 - PHASE 2
DOWNTOWN STREETSCAPE - EAST

TRAIL TO S/W EXHIBIT

0 1" 2"

FILENAME: Exhibit 8-ft to 5-ft.dwg

SCALE: 1" = 20'

SHEET: EX-01